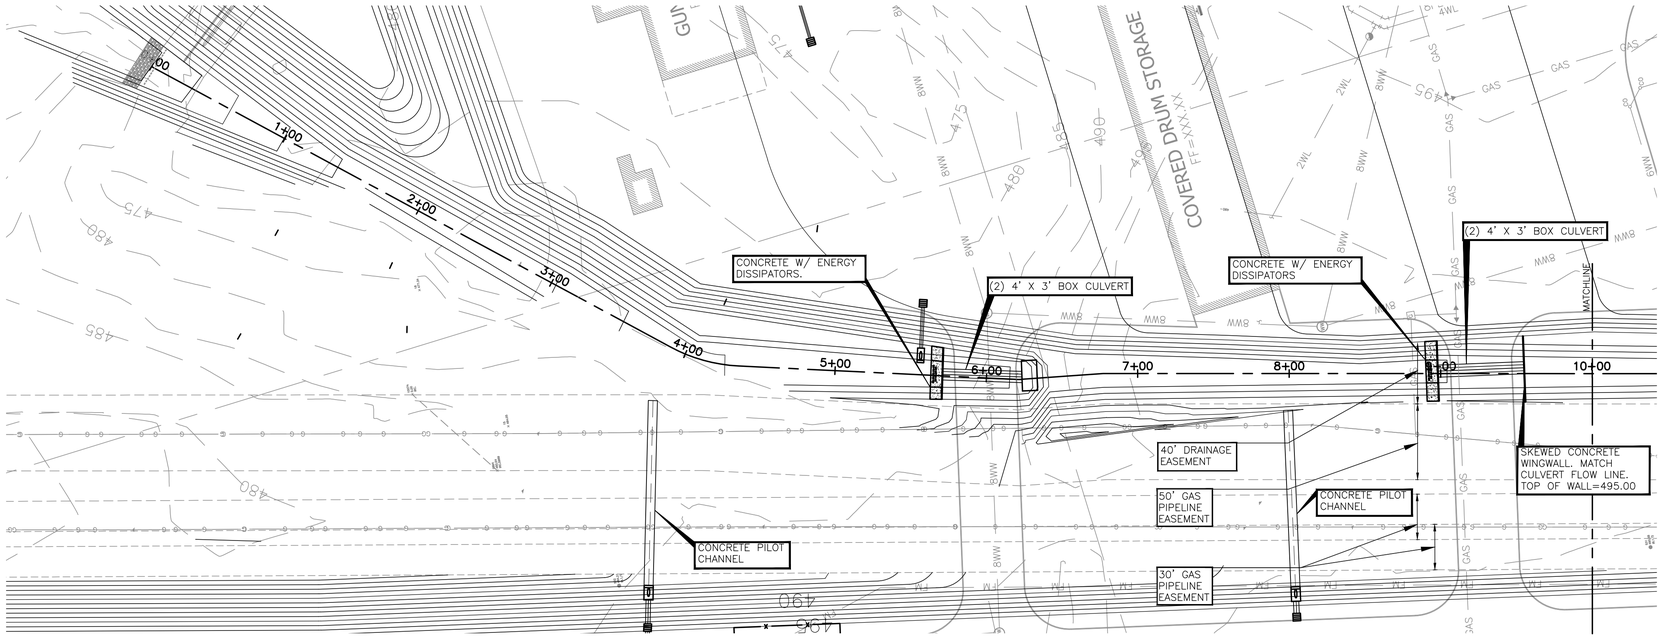

0 25' 50' 100'

SCALE: 1" = 50'

LEGEND

- BOUNDARY / RIGHT OF WAY LINE
- CURB & GUTTER
- EASEMENT / SETBACK LINE
- LOC — LOC — LIMITS OF CONSTRUCTION / DISTURBANCE
- 726 — EXISTING CONTOUR ELEVATIONS
- (726) — PROPOSED CONTOUR ELEVATIONS
- PROPOSED STORM DRAIN
- WATER / WASTEWATER LINE
- GAS — GAS — GAS LINE
- OU — OU — OVERHEAD UTILITIES

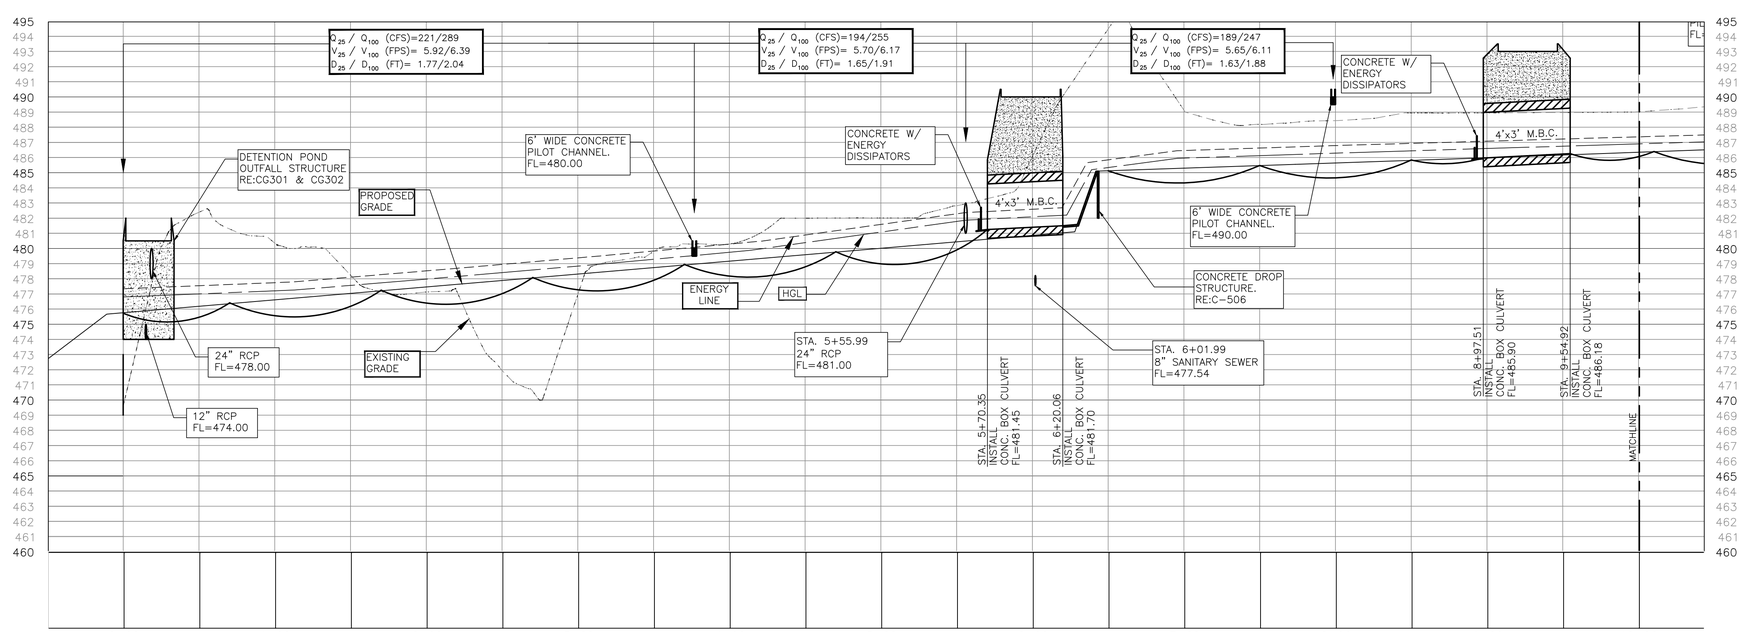

CAUTION:
CONTRACTOR TO VERIFY ALL EXISTING UTILITY LOCATIONS VERTICALLY AND HORIZONTALLY PRIOR TO START OF CONSTRUCTION.

ALL GRAVITY LINES ARE TO BE INSTALLED FROM DOWNSTREAM TO UPSTREAM.

811 Know what's below. Call before you dig.

NO.	DATE	REVISION	BY

WWW.BIGREDDOG.COM
210.860.9224
BIG RED DOG
ENGINEERING | CONSULTING
24165 IH-10 WEST, SUITE 217-410
SAN ANTONIO, TEXAS 78257 • TEXAS REG. NO. F-11201

PRELIMINARY
NOT FOR CONSTRUCTION, BIDDING OR PERMIT PURPOSES.
PREPARED UNDER THE SUPERVISION OF CHRISTOPHER A. WEIGAND, P.E. #101323 ON December 7, 2011

HALLIBURTON
4375 SOUTH LOOP 1604 EAST
SAN ANTONIO, BEXAR COUNTY, TEXAS

DRAINAGE CHANNEL PLAN & PROFILES

CLIENT:	MULTATECH
DRAWN BY:	D.V.Q.
DESIGNER:	D.V.Q.
REVIEWER:	C.A.W.
B.R.D. PROJECT:	001.001

SHEET
CG401

PLEASE RECYCLE
Xrefs: \\GOFLEX_HOME\GoFlex Home Public_Project Files\001 - Multatech\001.001 - San Antonio\ACAD\Xrefs\001.001-_OUTPB01.dwg
W:_Project Files\001 - Multatech\001.001 - San Antonio\ACAD\Xrefs\001.001-CGSP02.dwg
\\GOFLEX_HOME\GoFlex Home Public_Project Files\001 - Multatech\001.001 - San Antonio\ACAD\Xrefs\001.001-TBLK_22x34.dwg
\\GOFLEX_HOME\GoFlex Home Public_Project Files\001 - Multatech\001.001 - San Antonio\ACAD\Xrefs\001.001-CBSP01.dwg
\\GOFLEX_HOME\GoFlex Home Public_Project Files\001 - Multatech\001.001 - San Antonio\ACAD\Xrefs\001.001-CGSP01.dwg
\\GOFLEX_HOME\GoFlex Home Public_Project Files\001 - Multatech\001.001 - San Antonio\ACAD\Xrefs\001.001-CGSP01.dwg
User: jpolanco@
Last Saved: Dec. 07, 11 - 17:21
Plot Date/Time: Dec. 07, 11 - 17:29:18
Drawing: \\GOFLEX_HOME\GoFlex Home Public_Project Files\001 - Multatech\001.001 - San Antonio\ACAD\Sheets\001.001-CG401.dwg
001.001-CG401 12/7/2011 5:29 PM