PLEASE RECYCLE

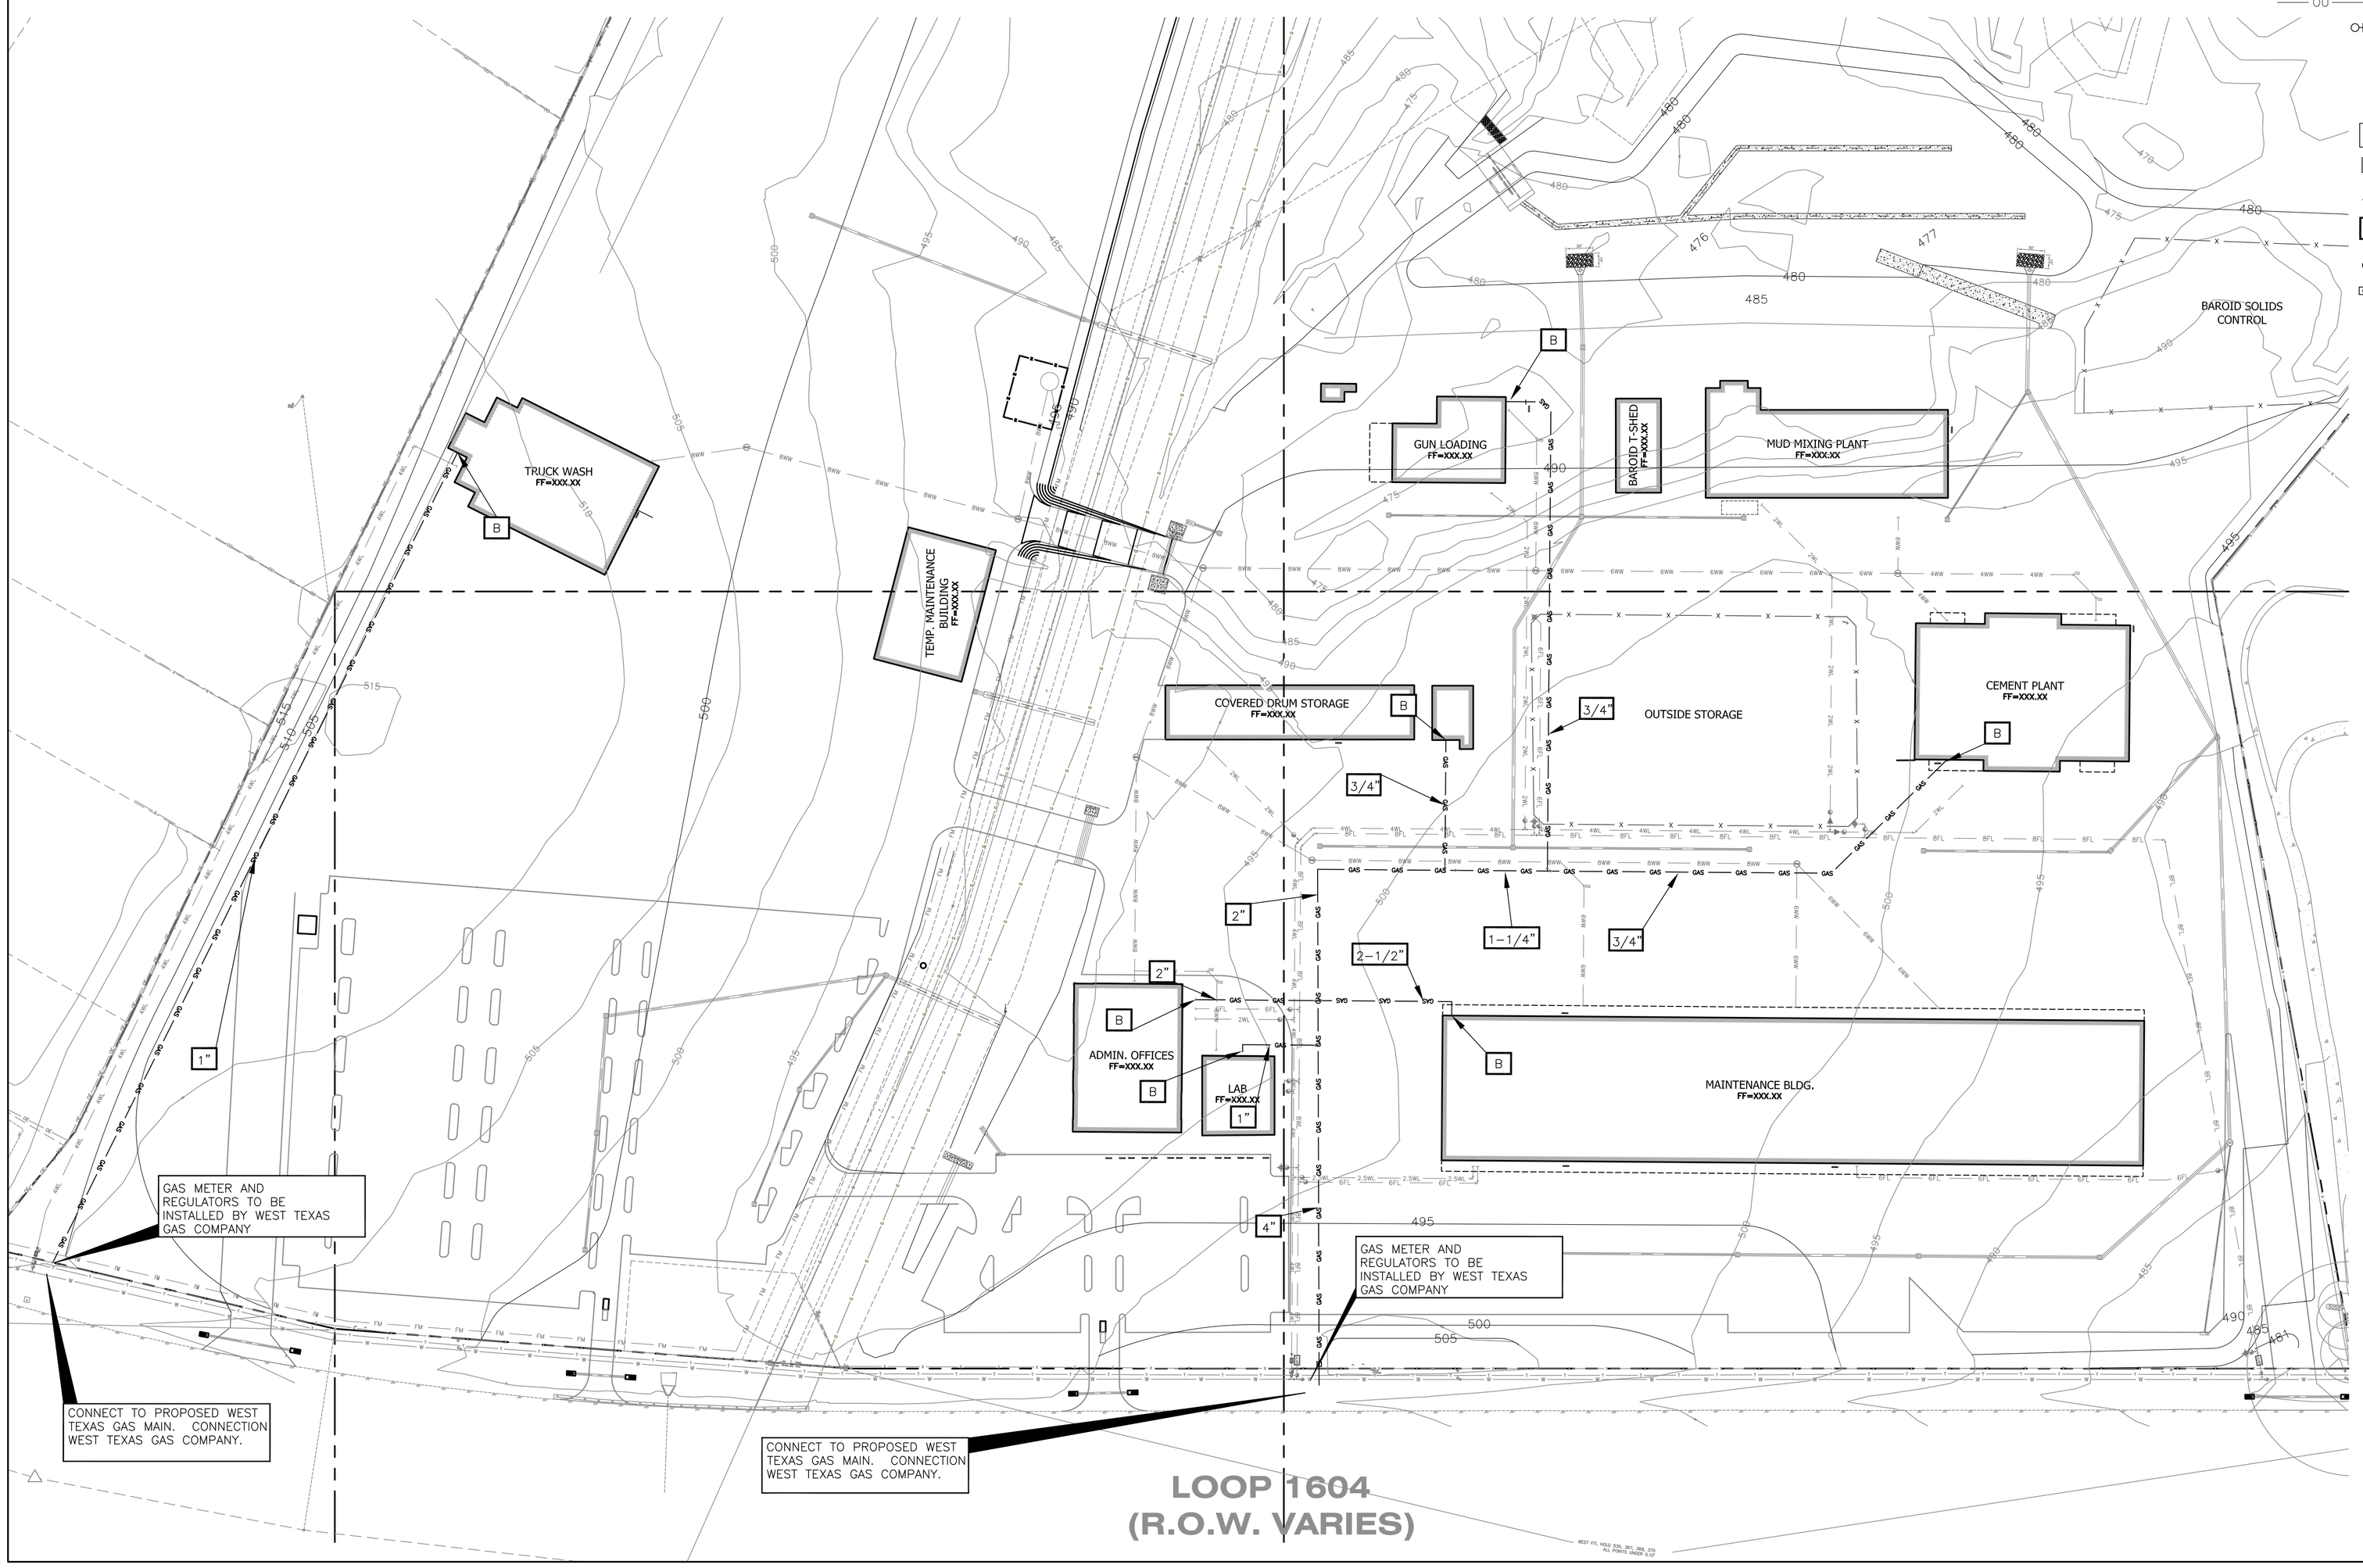

LEGEND

- BOUNDARY / RIGHT OF WAY LINE
- CURB & GUTTER
- EASEMENT / SETBACK LINE
- LIMITS OF CONSTRUCTION / DISTURBANCE
- SIDEWALK
- PROPOSED STORM DRAIN
- WASTEWATER LINE
- WATER LINE
- FIRE LINE
- GAS LINE
- OVERHEAD UTILITIES
- LIGHT POLES
- UTILITY POLE
- UTILITY MANHOLE
- ELECTRIC PULL BOX
- ELECTRIC TRANSFORMER
- GAS METER
- SIGN
- GAS LINE TIE-INS TO BUILDINGS
- WASTEWATER CLEAN-OUT
- CURB DRAINAGE INLET
- GRATE DRAINAGE INLET
- STORM DRAIN MANHOLE

0 50' 100' 200'
SCALE: 1" = 100'

GAS LINE NOTES:
1. ALL GAS LINES SIZED FOR 2PSI. PIPING SIZES MAY BE REDUCED IF 5 PSI IS AVAILABLE FROM WEST TEXAS GAS

2. COORDINATE CONNECTION AND LAYOUT WITH WEST TEXAS GAS AND ENTERPRISE GAS COMPANY.

3. ALL GAS PIPING TO BE POLYETHYLENE OR POLYAMIDE SRD 11 PIPE.

CAUTION:
CONTRACTOR TO VERIFY ALL EXISTING UTILITY LOCATIONS VERTICALLY AND HORIZONTALLY PRIOR TO START OF CONSTRUCTION.

ALL GRAVITY LINES ARE TO BE INSTALLED FROM DOWNSTREAM TO UPSTREAM.

811 Know what's below. Call before you dig.

NO.	DATE	REVISION	BY
#1	12/12/11	REVISED GAS LINE LAYOUT AND SIZES	

WWW.BIGREDDOG.COM
210.860.9224
BIG RED DOG ENGINEERING | CONSULTING
24165 IH-10 WEST, SUITE 217-410
SAN ANTONIO, TEXAS 78257 • TEXAS REG. NO. F-11201

PRELIMINARY
NOT FOR CONSTRUCTION, BIDDING, OR PERMIT PURPOSES:
PREPARED UNDER THE SUPERVISION OF CHRISTOPHER A. WEIGAND, P.E. #101323 ON December 12, 2011

HALLIBURTON
4375 SOUTH LOOP 1604 EAST
SAN ANTONIO, BEXAR COUNTY, TEXAS

GAS UTILITY PLAN

CLIENT:	MULTATECH
DRAWN BY:	D.V.Q.
DESIGNER:	D.V.Q.
REVIEWER:	C.A.W.
B.R.D. PROJECT:	001.001

SHEET
CU106

Xref's: \\GOFLEX_HOME\GoFlex Home Public_Project Files\001 - Multatech\001.001 - San Antonio\ACAD\Xref's\001.001_TBLK_22x34.dwg
\\GOFLEX_HOME\GoFlex Home Public_Project Files\001 - Multatech\001.001 - San Antonio\ACAD\Xref's\001.001_CBSP01.dwg
\\GOFLEX_HOME\GoFlex Home Public_Project Files\001 - Multatech\001.001 - San Antonio\ACAD\Xref's\033.007_CGSP01.dwg
\\GOFLEX_HOME\GoFlex Home Public_Project Files\001 - Multatech\001.001 - San Antonio\ACAD\Xref's\001.001_CGSP01.dwg
User: Dvq
Last Modified: Dec. 12, 11 - 12:36
Plot Date/Time: Dec. 12, 11 - 14:30:05
Drawing: A:_Project Files\001 - Multatech\001.001 - San Antonio\ACAD\Sheets\On-Site Utility Package 112111\001.001_CU106.dwg
001.001_CU106 12/12/2011 2:30 PM